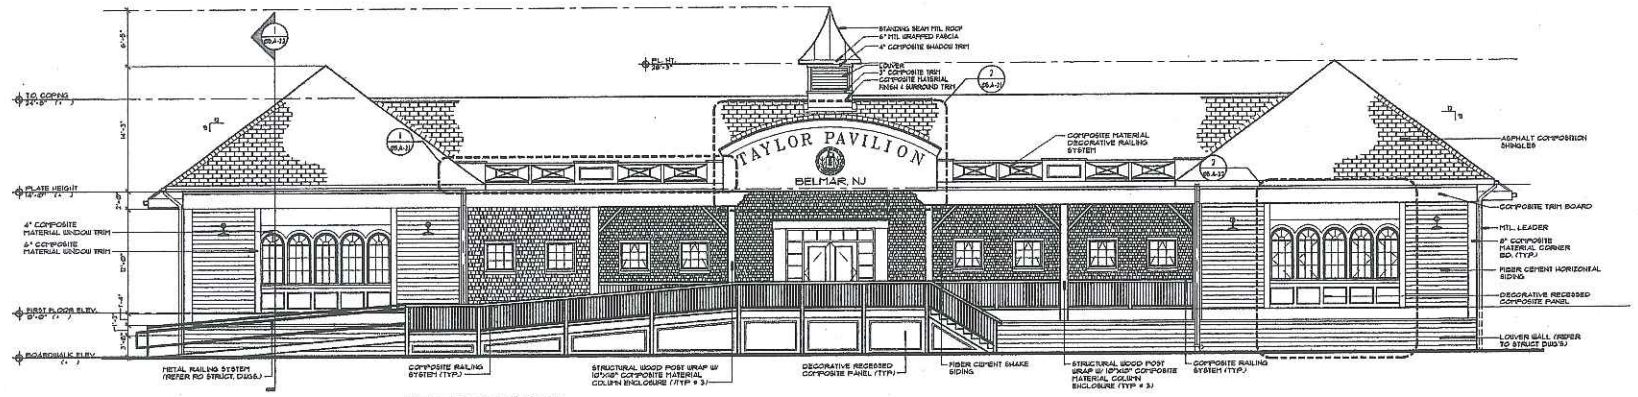

1 WEST ELEVATION
SCALE: 1/8"=1'-0"

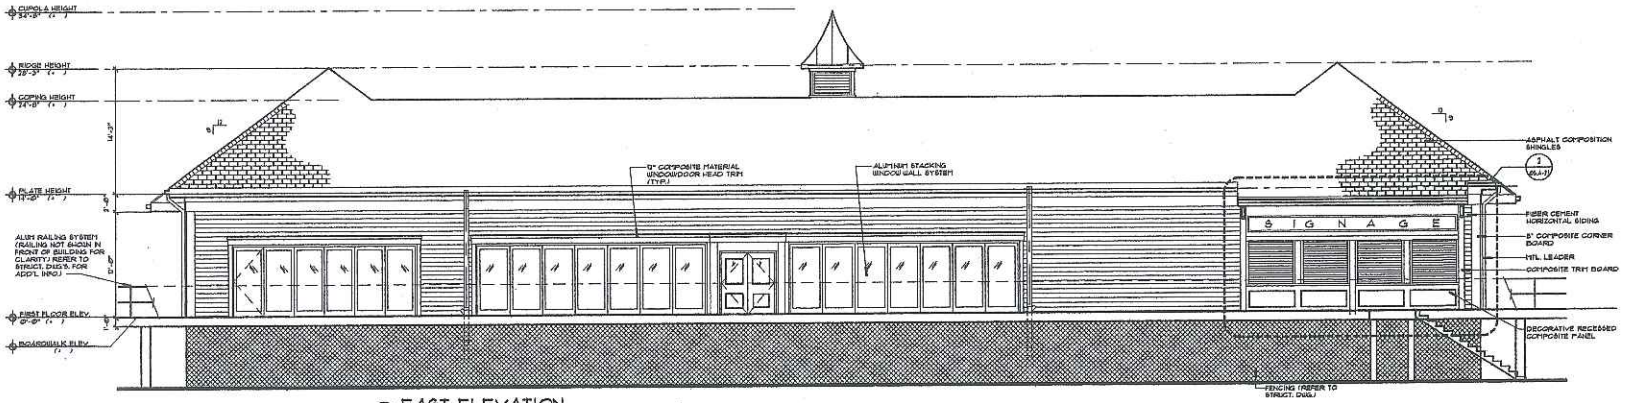

2 EAST ELEVATION
SCALE: 1/8"=1'-0"

3 NORTH ELEVATION
SCALE: 1/8"=1'-0"

4 SOUTH ELEVATION
SCALE: 1/8"=1'-0"

Architecture
Planning
Project Management
SONNENFELD AND TROCCHIA
ARCHITECTS, P.A.
53 Main Street
Holmdel, NJ 07733
Tel 732.946.7777
Fax 732.946.7474
www.sonnenfeldandtrocchia.com

GREGG S. SONNENFELD, AIA
NJ #11087

CDMC NO.: 12112-01 | DRAWN BY: JPD | CHECKED BY: GSH

SUBCONSULTANT

Johnson & Urban, LLC
Consulting Engineers
293 State Route 34
Colts Neck, NJ 07722
t 732.772.1100
f 732.772.1515
J&U Project # 12-1001
Mark E. Lonergan, P.E.
NJ License #24GE05031300

SUBCONSULTANT

PLAN NORTH

REV	DATE	DRAWN BY	DESCRIPTION

RICHARD C. MALONEY
PROFESSIONAL ENGINEER
NEW JERSEY LIC. NO. 39583

MASER CONSULTING P.A.
Consulting, Municipal & Environmental Engineers
Planning/Surveying/Landscape Architecture
State of N.J. Certificate of Authorization: 24GA27996600
New Jersey | New York | Pennsylvania | Virginia

COPYRIGHT © 2012, MASER CONSULTING P.A.
ALL RIGHTS RESERVED
THIS DRAWING AND ALL THE INFORMATION CONTAINED HEREIN IS AUTHORIZED FOR USE ONLY BY THE PARTY FOR WHOM THE WORK WAS EXPRESSLY AS TO WHOM IT IS ISSUED. THE DRAWING AND ANY OF COPIES THEREOF, REMAINS PROPERTY OF MASER CONSULTING P.A. AND SHALL NOT BE USED WITHOUT THE WRITTEN PERMISSION OF MASER CONSULTING P.A.

RED BANK OFFICE
321 Newman Springs Road
Suite 203
Red Bank, NJ 07701
Phone: 732.383.1950
Fax: 732.383.1954
email: pa.lonergan@maserconsulting.com

CONSTRUCTION OF FIFTH AVENUE PAVILION
ELEVATIONS
FOR
BOROUGH OF BELMAR

BOROUGH OF BELMAR, MONMOUTH COUNTY, NJ

SCALE	DATE	DRAWN BY	CHECKED BY
1/8" = 1'-0"	12/28/12	JAS	JAB

PROJECT NO.
BMT-003

SHEET NUMBER
05.A-2.0