


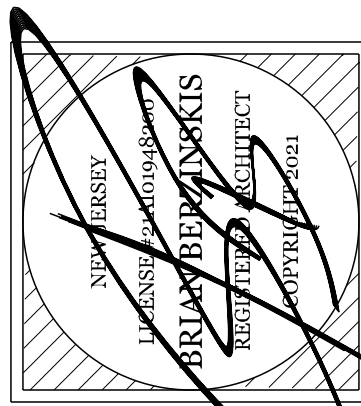

or:
The Longo Residence



Block: 152
 Lot: 1
 1501 B Street
 Belmar
 Project Number
 CN#020-08-003

PROJECT FOR:

DATE	BY
1/15/2021	BB

Grasso Design Group

Phone: 732-528-5850
Fax: 732-528-9067
231 Highway 71
Manasquan
design@grassodg.com
<http://www.grassodg.com>

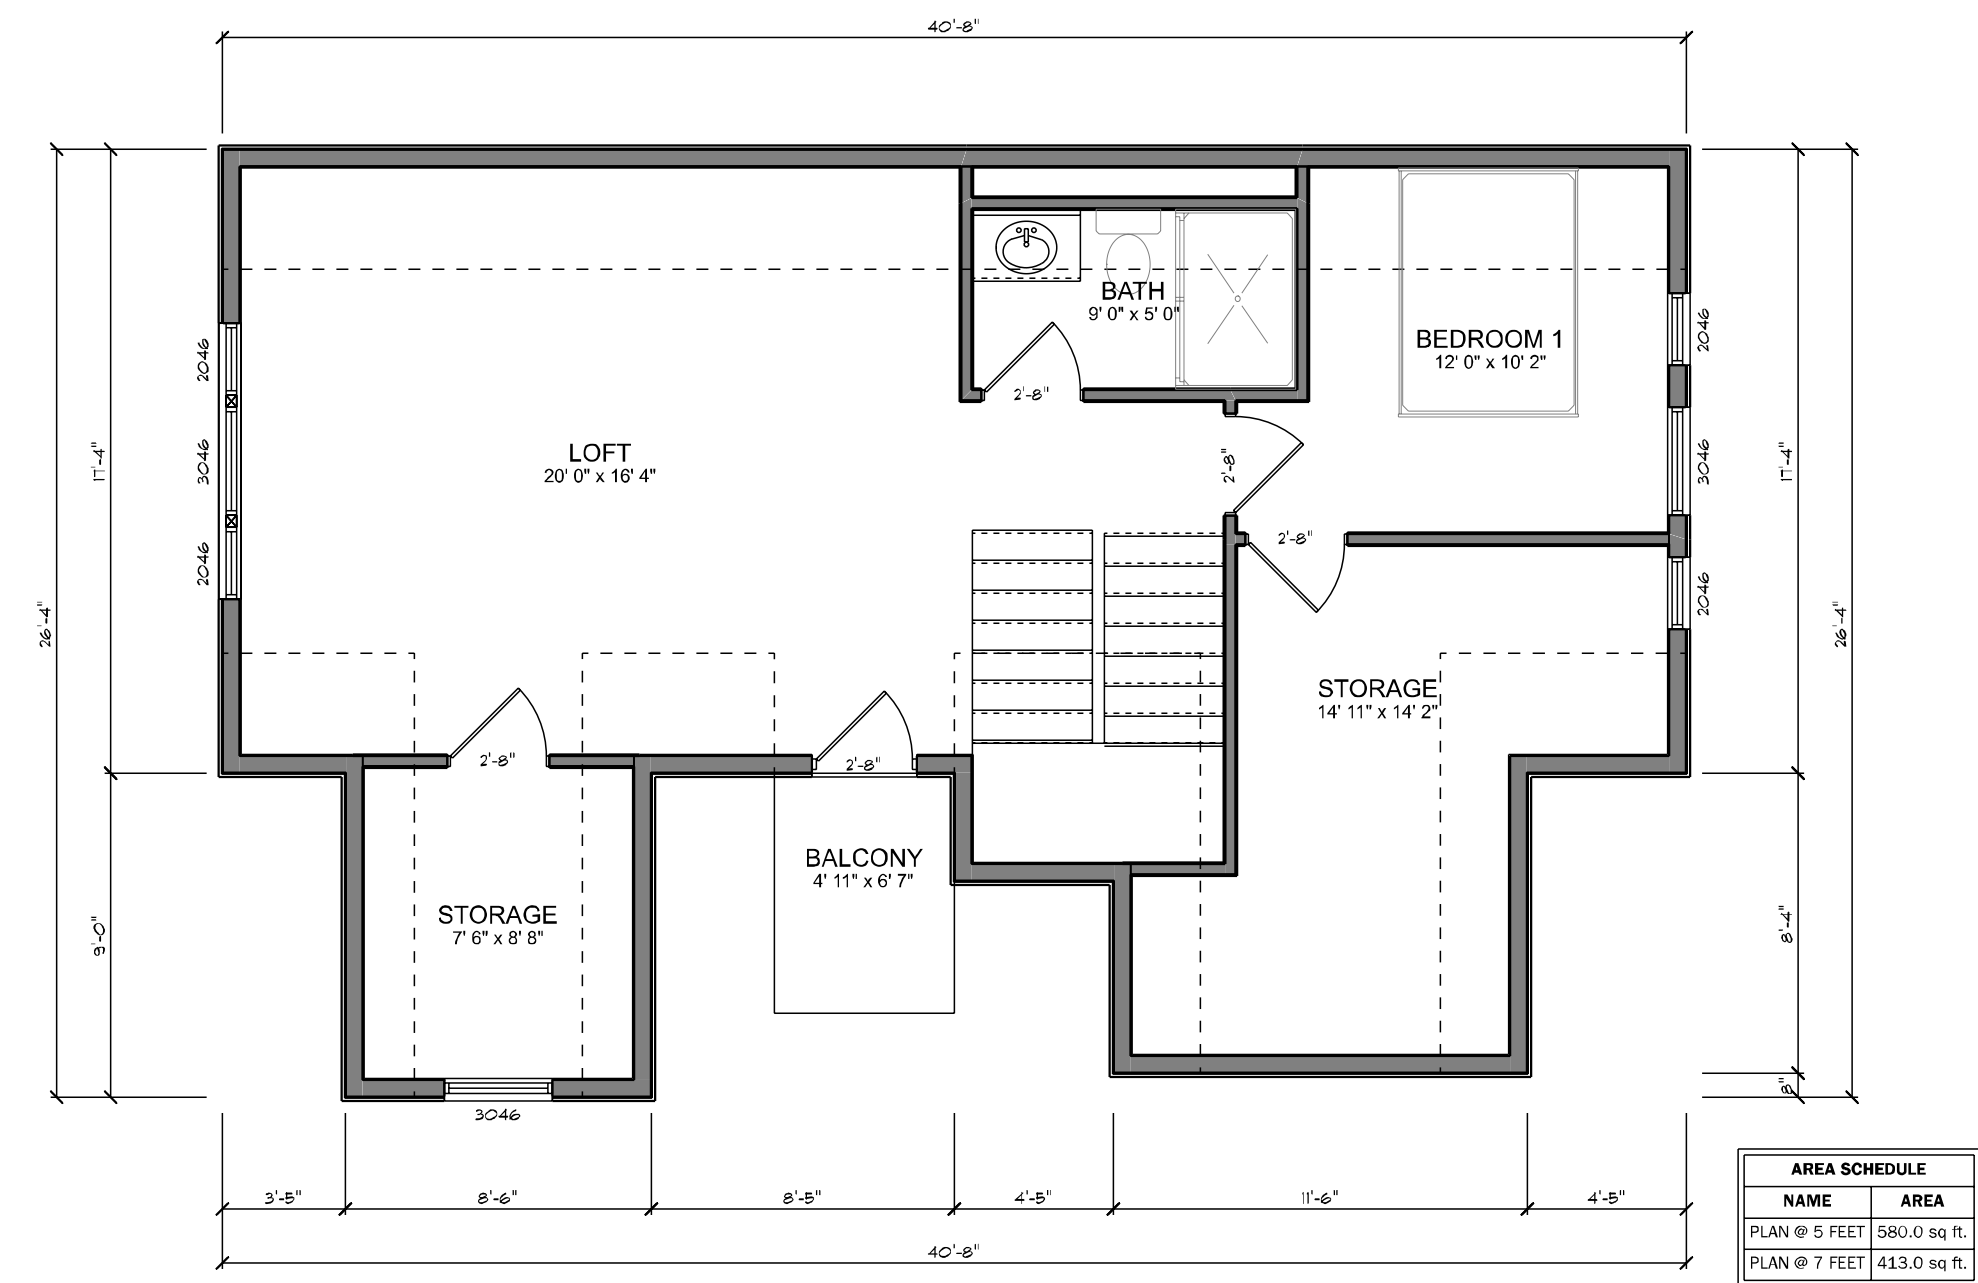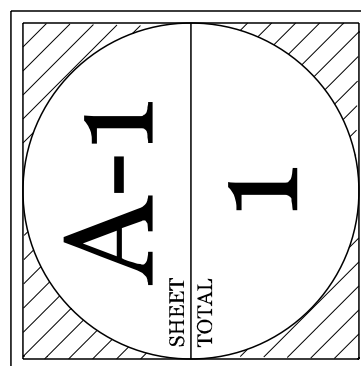


PROPOSED ATTIC

SCALE: 3/16" = 1'-0"




ELEVATION

SCALE: 1/8" = 1'-0"

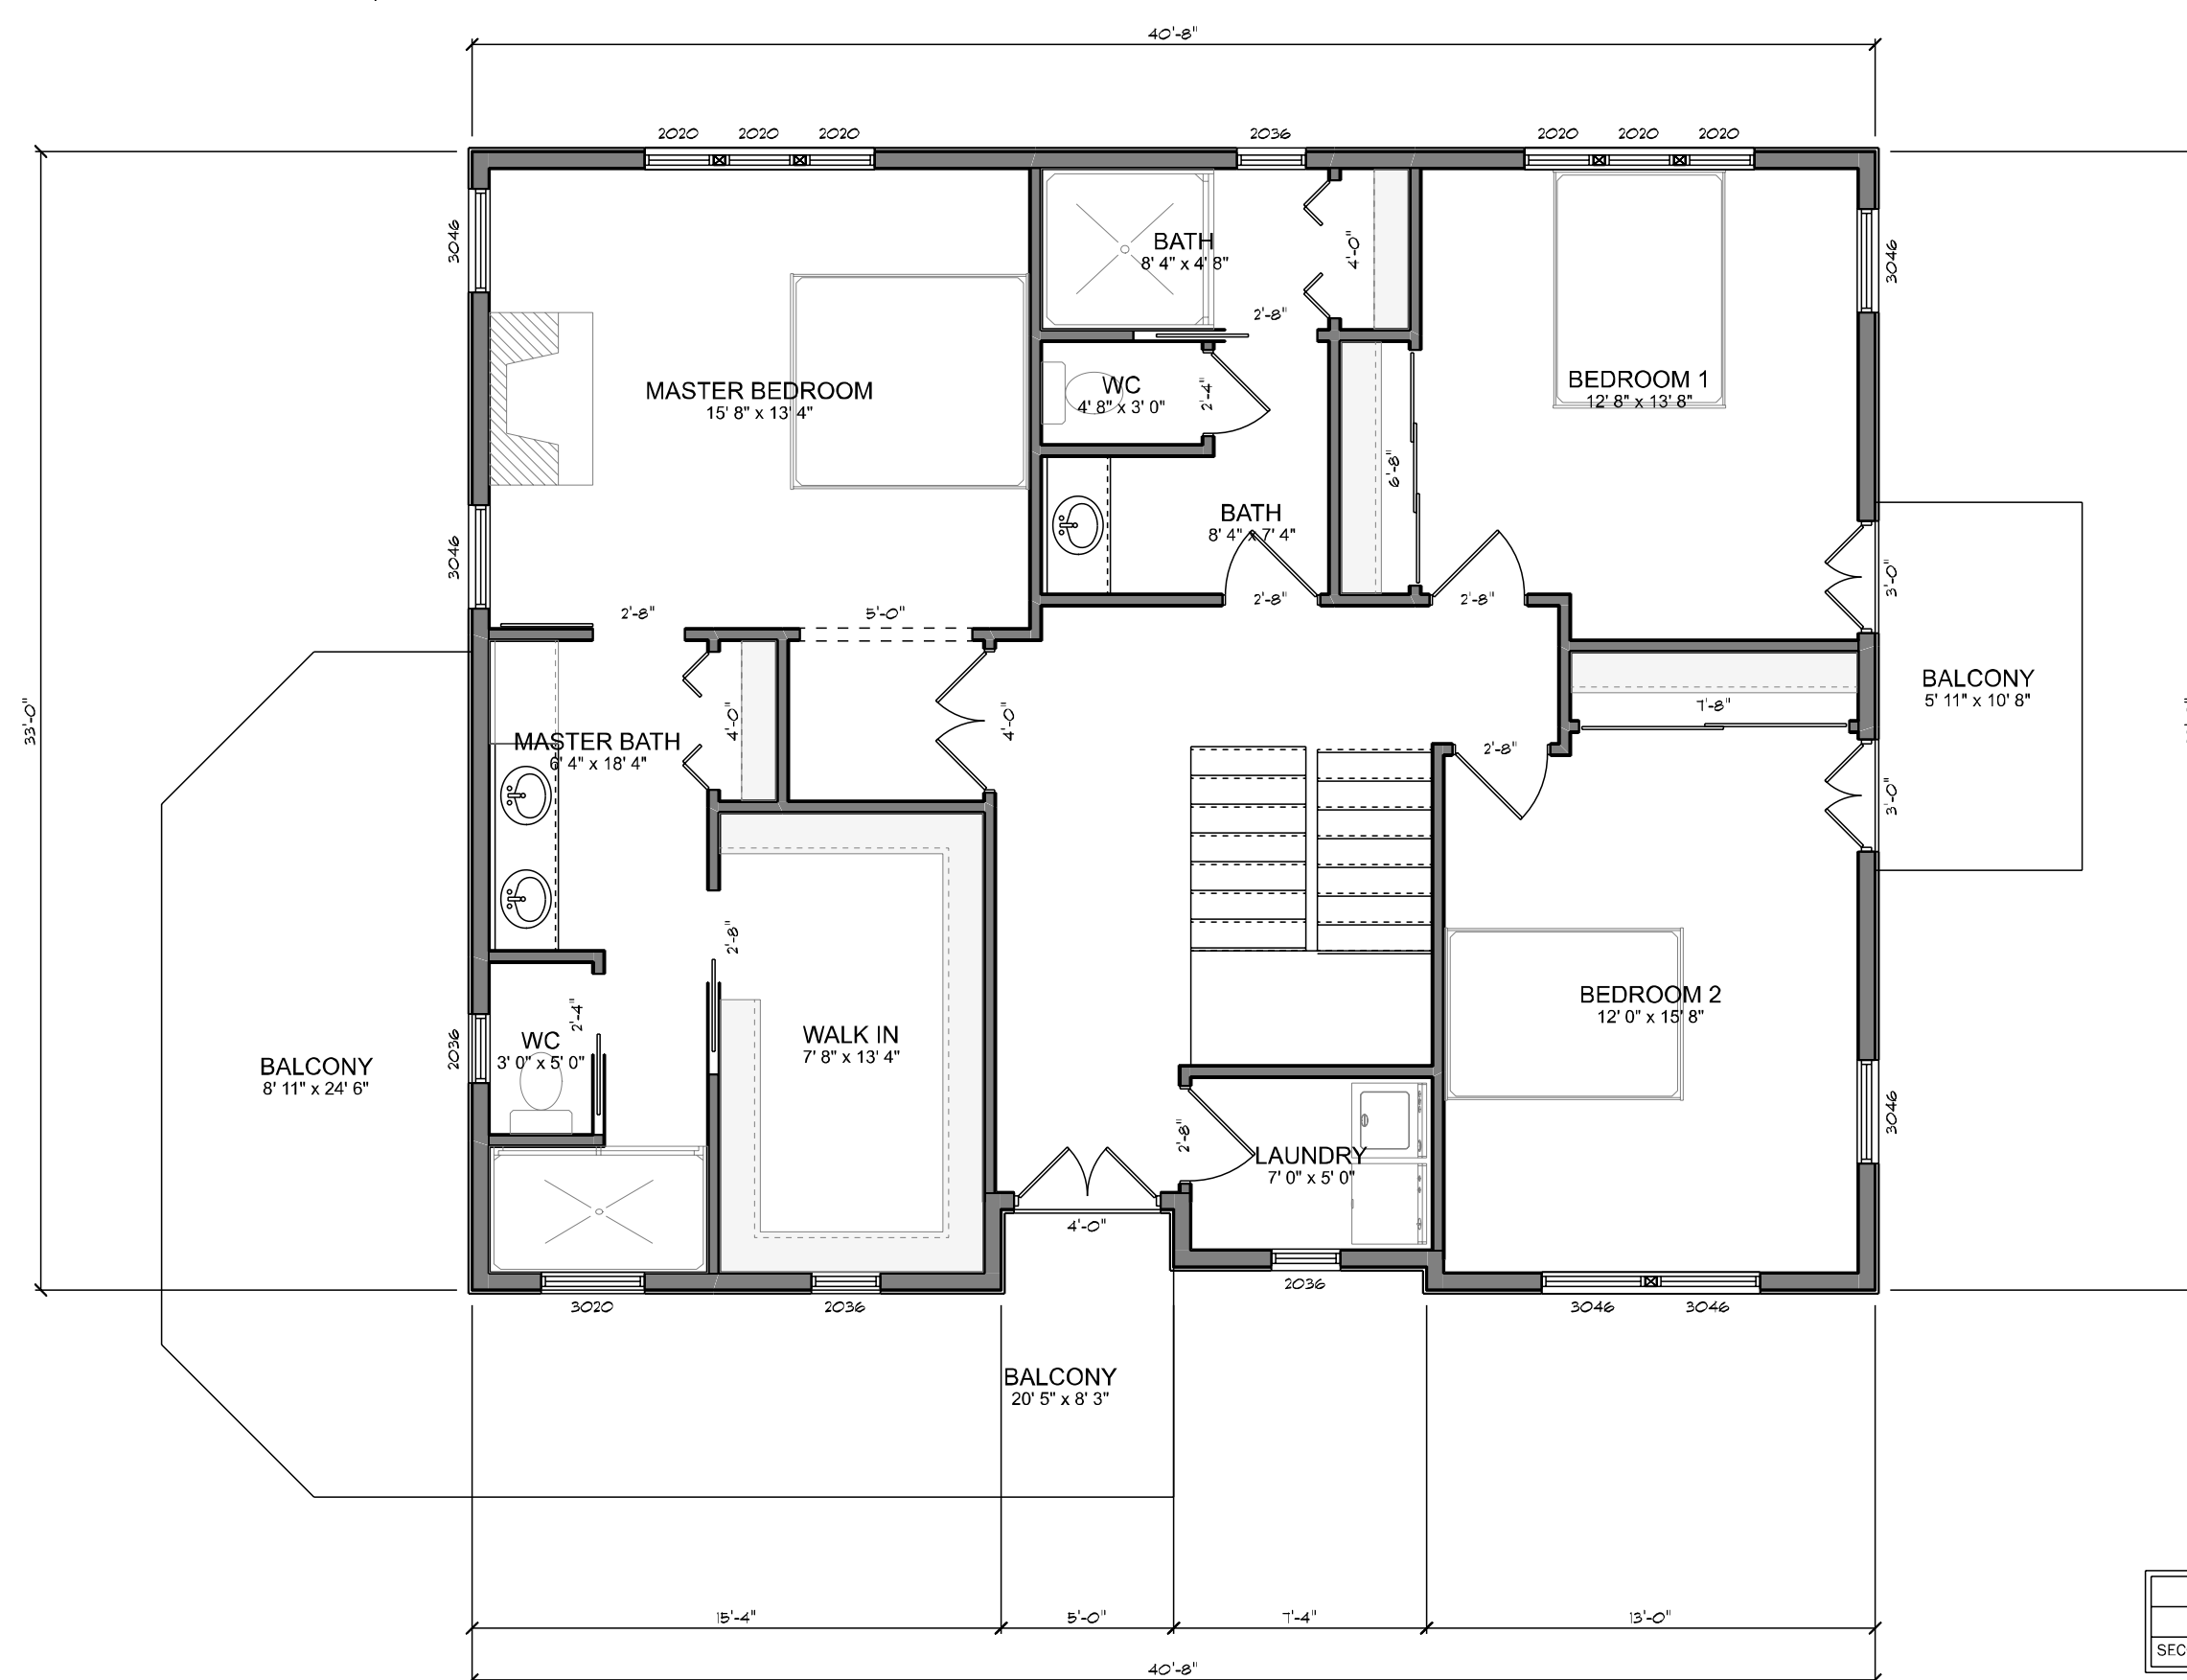

PROPOSED SECOND FLOOR

SCALE: 3/16" = 1'-0"

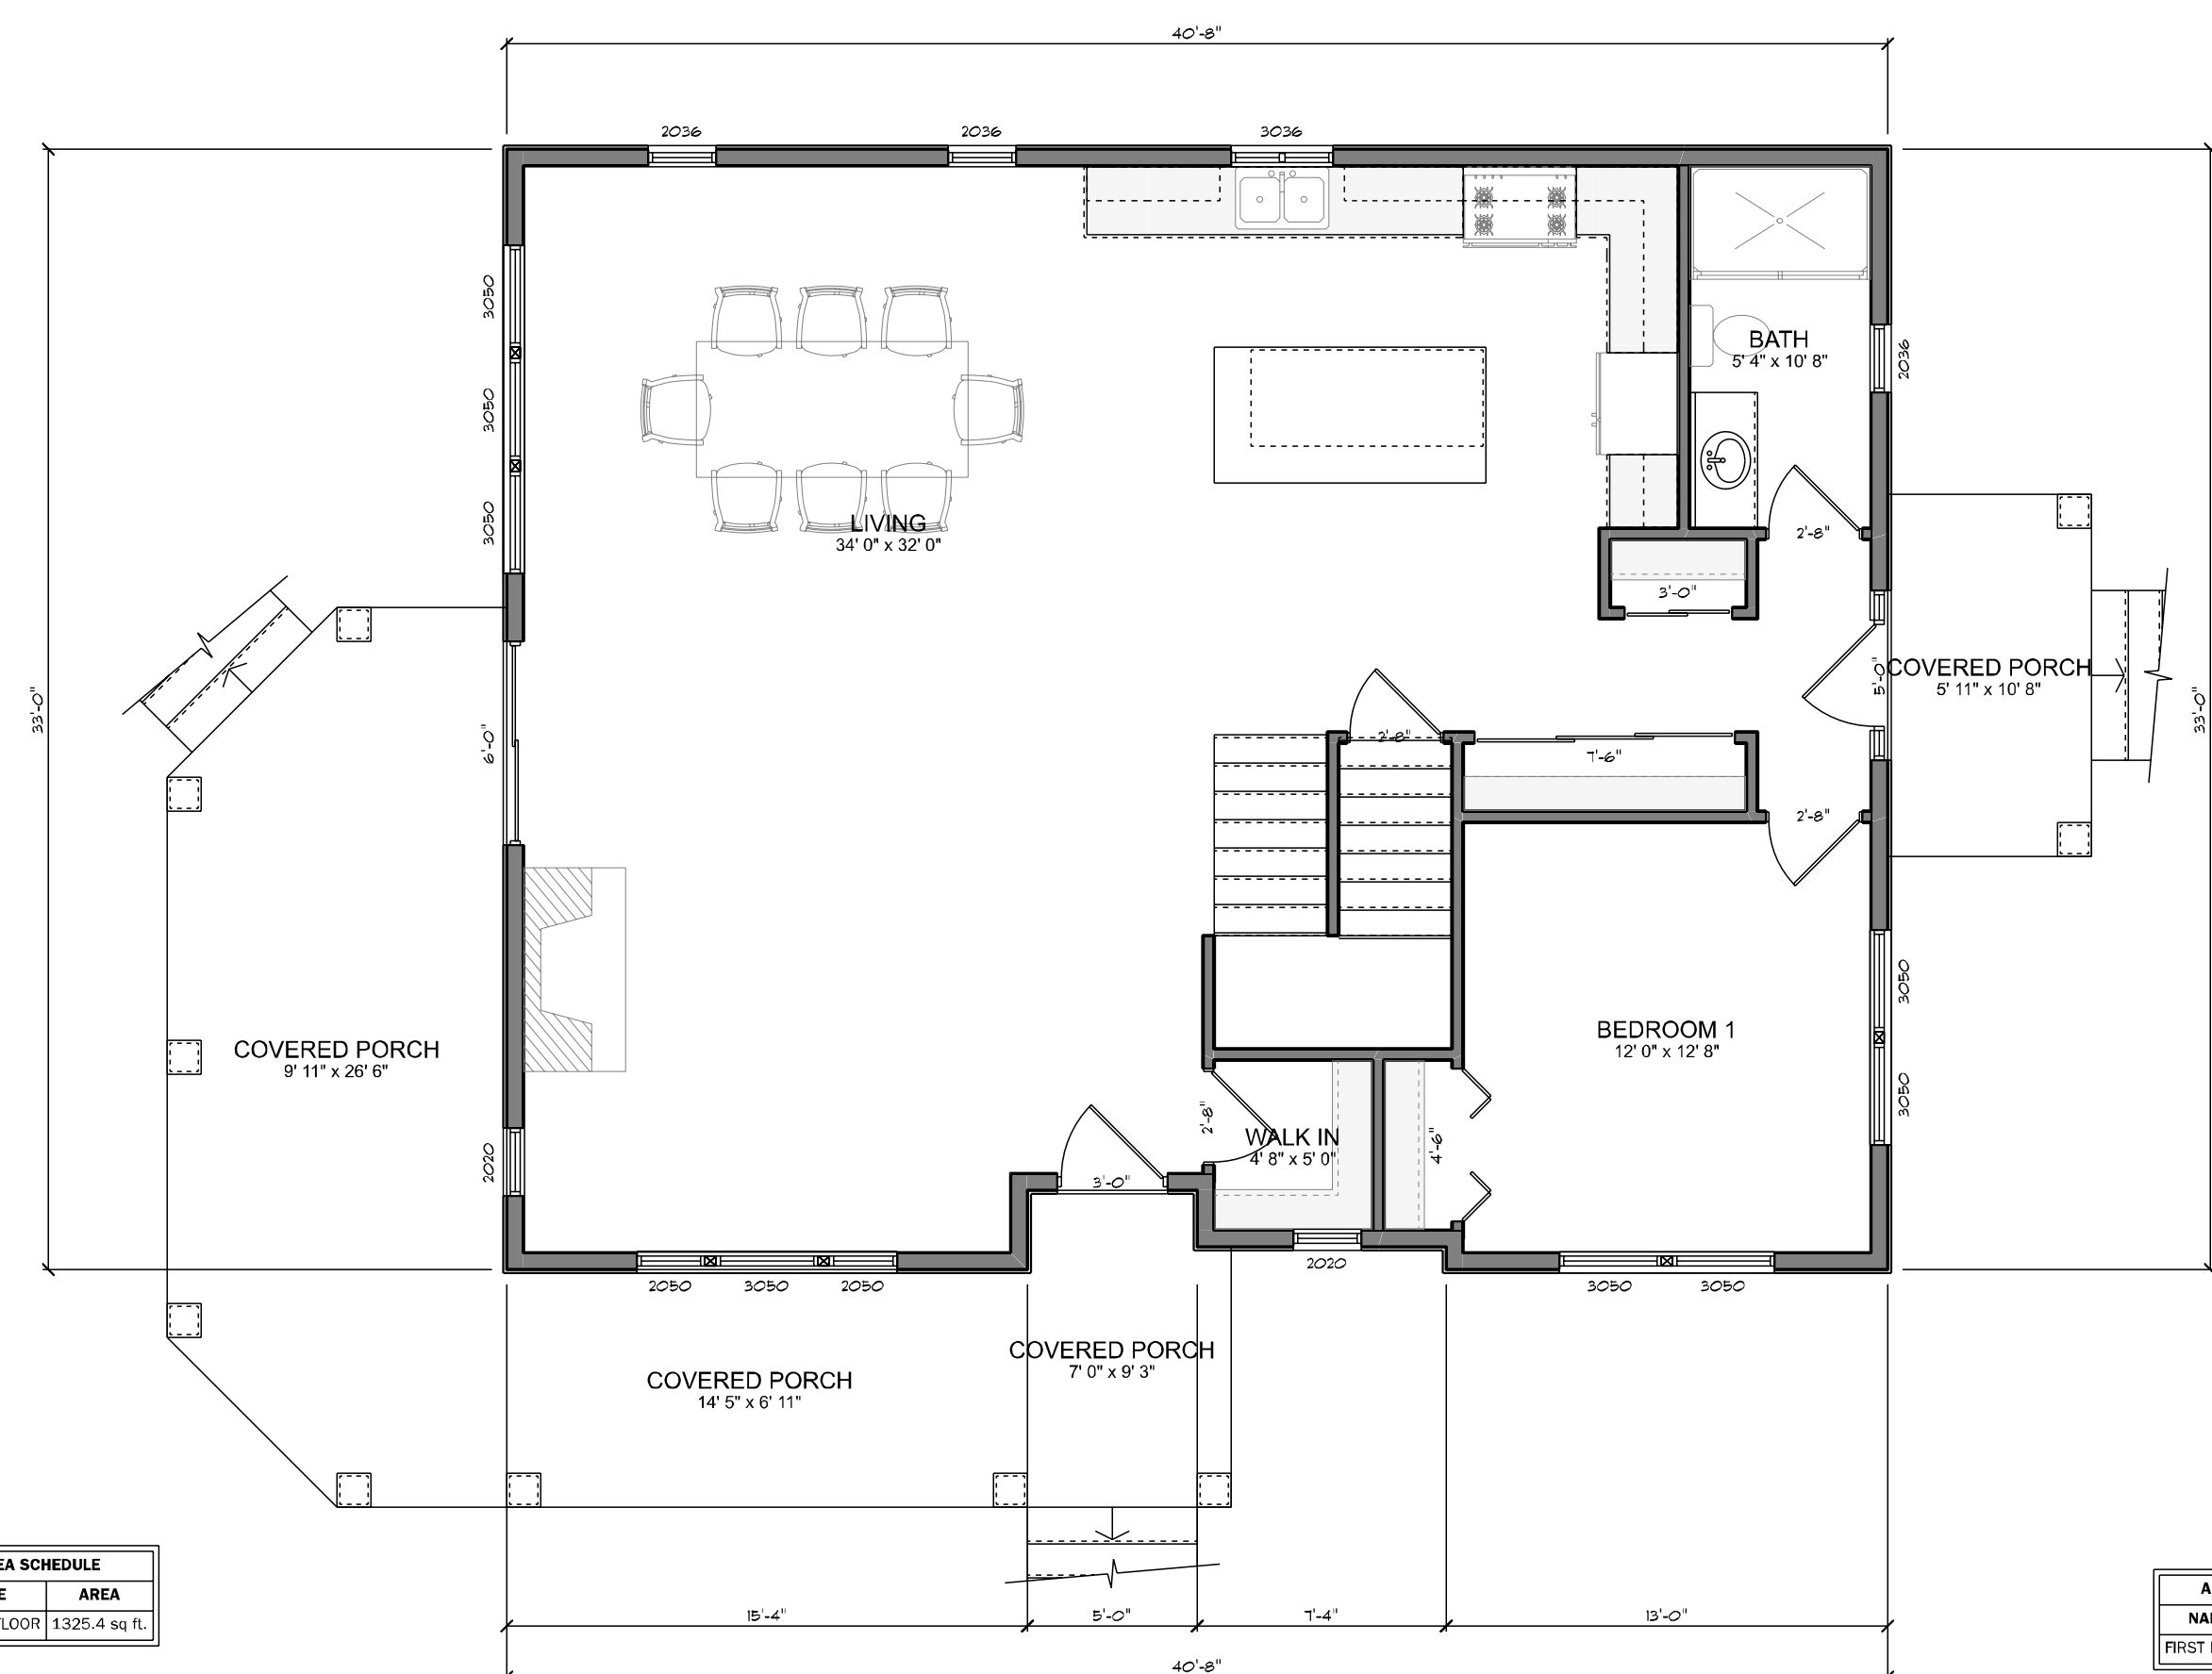

PROPOSED FIRST FLOOR

SCALE: $3/16" = 1'-0"$